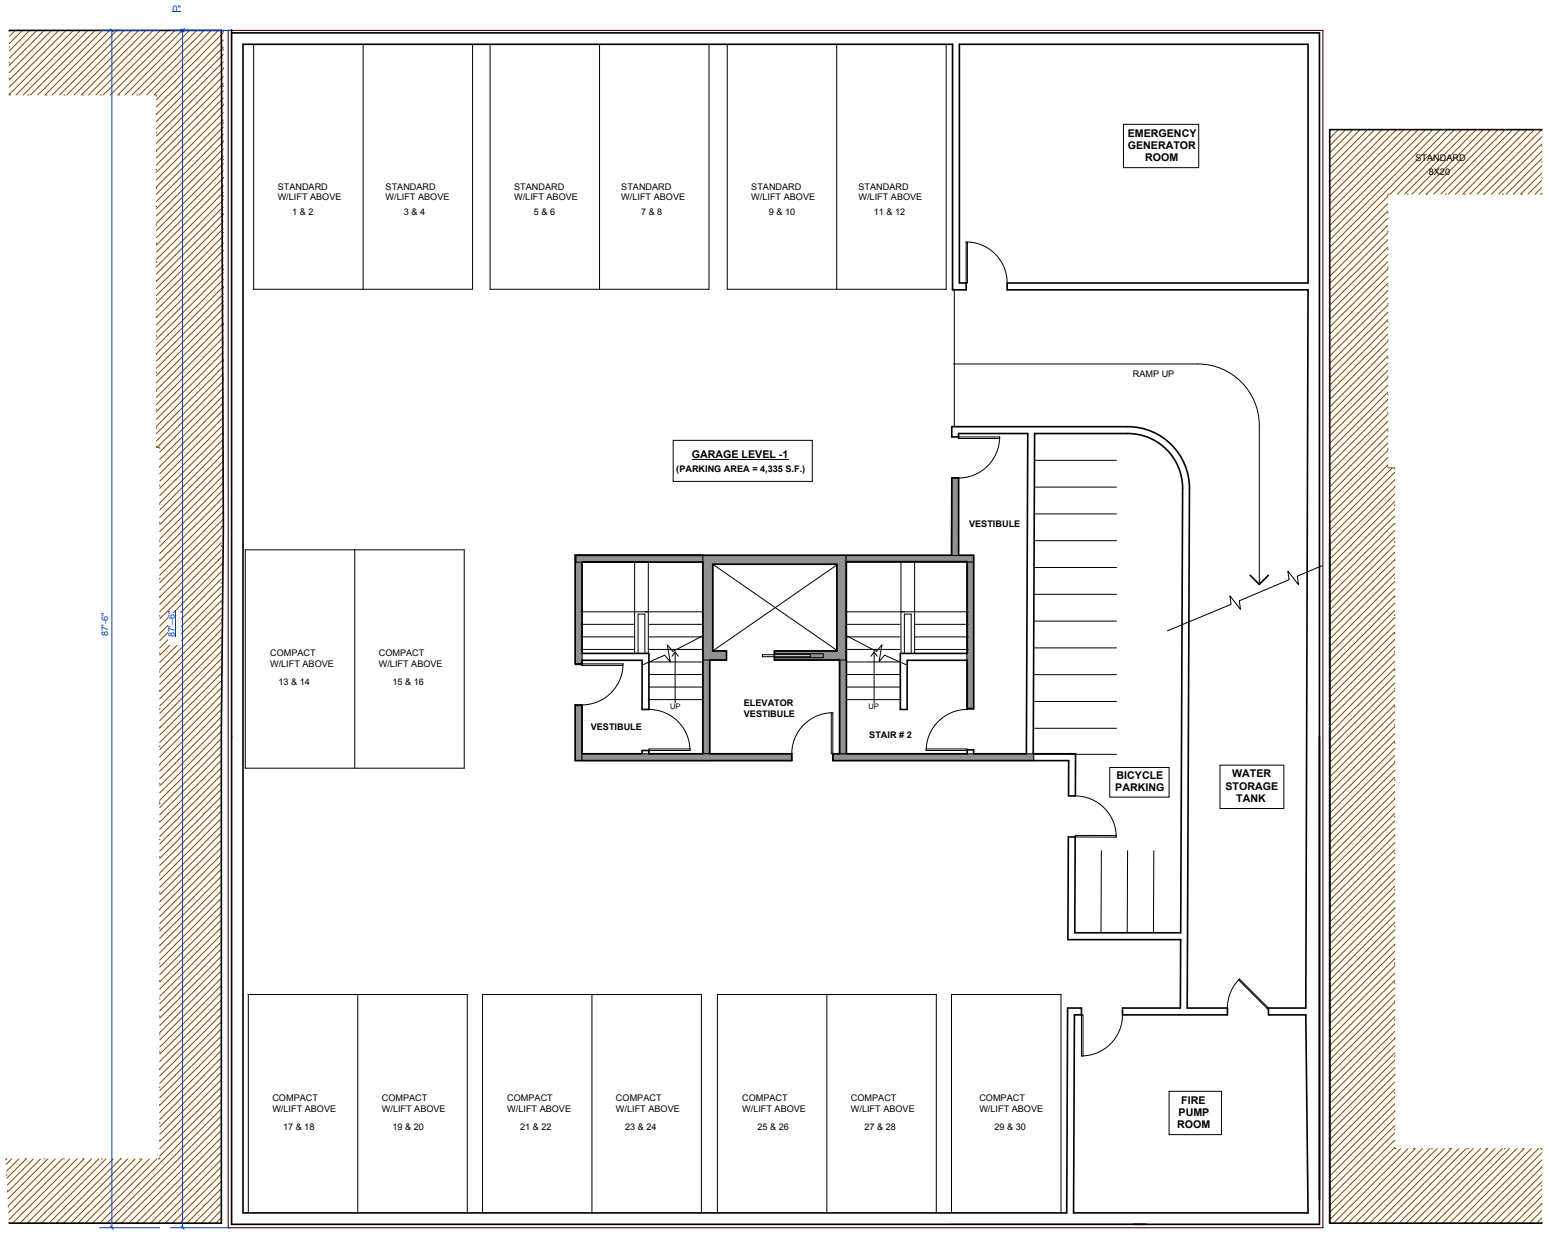

KEY:

- 1 HR. SEPERATION WALL
- 2 HR. SEPERATION WALL
- 4 HR. SEPERATION WALL

NORTH

Revisions	By
5 3/14/08	ML
7 9/02/08	ML
8 3/30/09	ML

LEAVITT architecture
1327 mason st.
san francisco
california 94133
t 415 674 9100
f 415 674 9101

BASEMENT FLOOR PLAN

1080 SUTTER STREET RESIDENCES

BLOCK 0279 LOT 11 SAN FRANCISCO, CA

DATE: 12 JULY 2006
SCALE: 1/4"=1'-0"
DRAWN: ML
SHEET:

A1